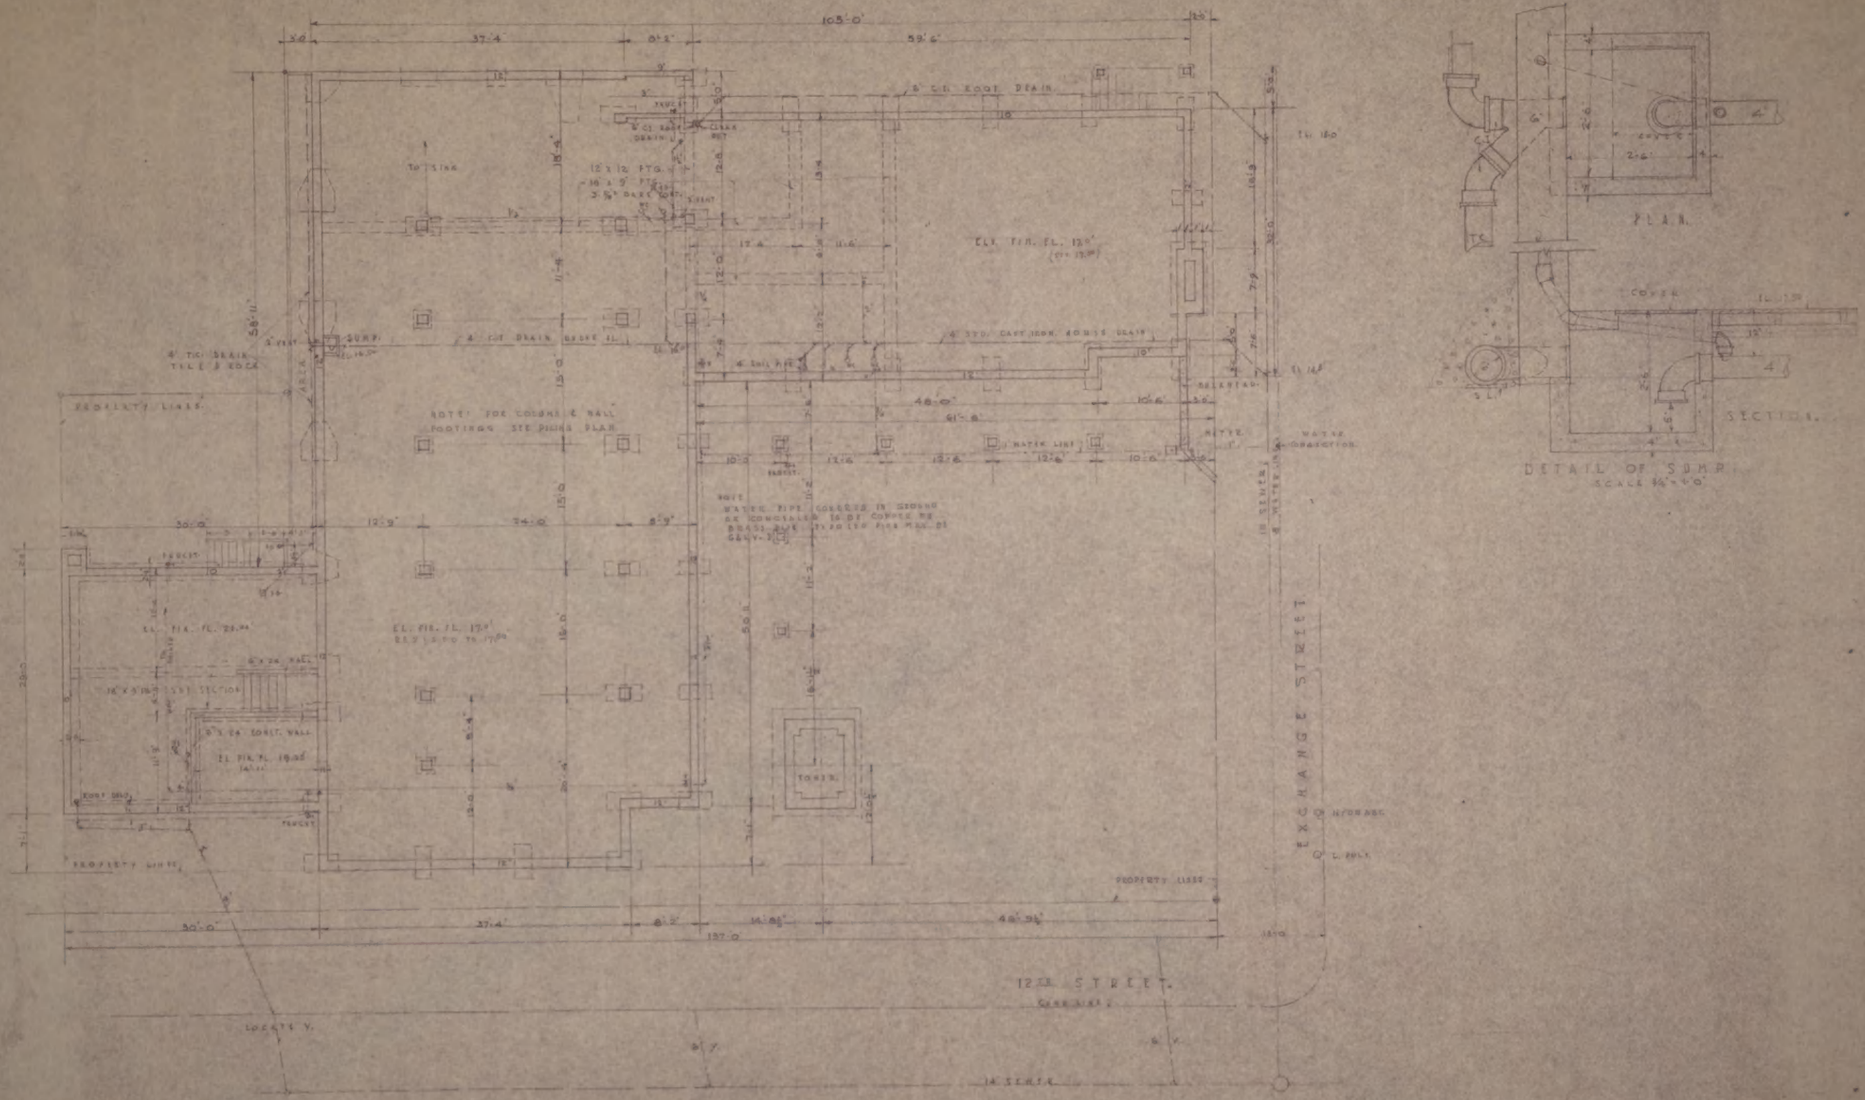

FOUNDATION PLAN

ZION LUTHERAN CHURCH
12 TH & EXCHANGE STS.
ASTORIA, OREGON

J. E. & EDNA L. WICKS
ARCHITECTS
ASTORIA, OREGON

2